

Legend

Water Valve

- Gate Valve
- Butterfly Valve
- Drain Valve
- Air Release Valve
- Pressure Reducing Valve
- Pressure Relief Valve
- Flushing Valve
- Check Valve
- Backflow Preventer
- Unknown

Fire Hydrant

- Fire Hydrant

Water Meter

- Residential Meter
- Commercial Meter
- Private Meter
- Master Meter
- Interconnect Meter
- Unknown

Water Facility

- Booster Station
- Elevated Storage Tank
- Ground Storage Tank
- Other
- Pump Building
- Well
- Water Treatment Plant

Control Valve

- Motorized Throttling Valve
- Pressure Reducing Valve
- Solenoid Control Valve


Water Main

Pipe Size (inches)

- 1
- 2
- 3
- 4
- 6
- 8
- 10
- 12
- 16

Features

- Wholesale Water Supply
- City Limits

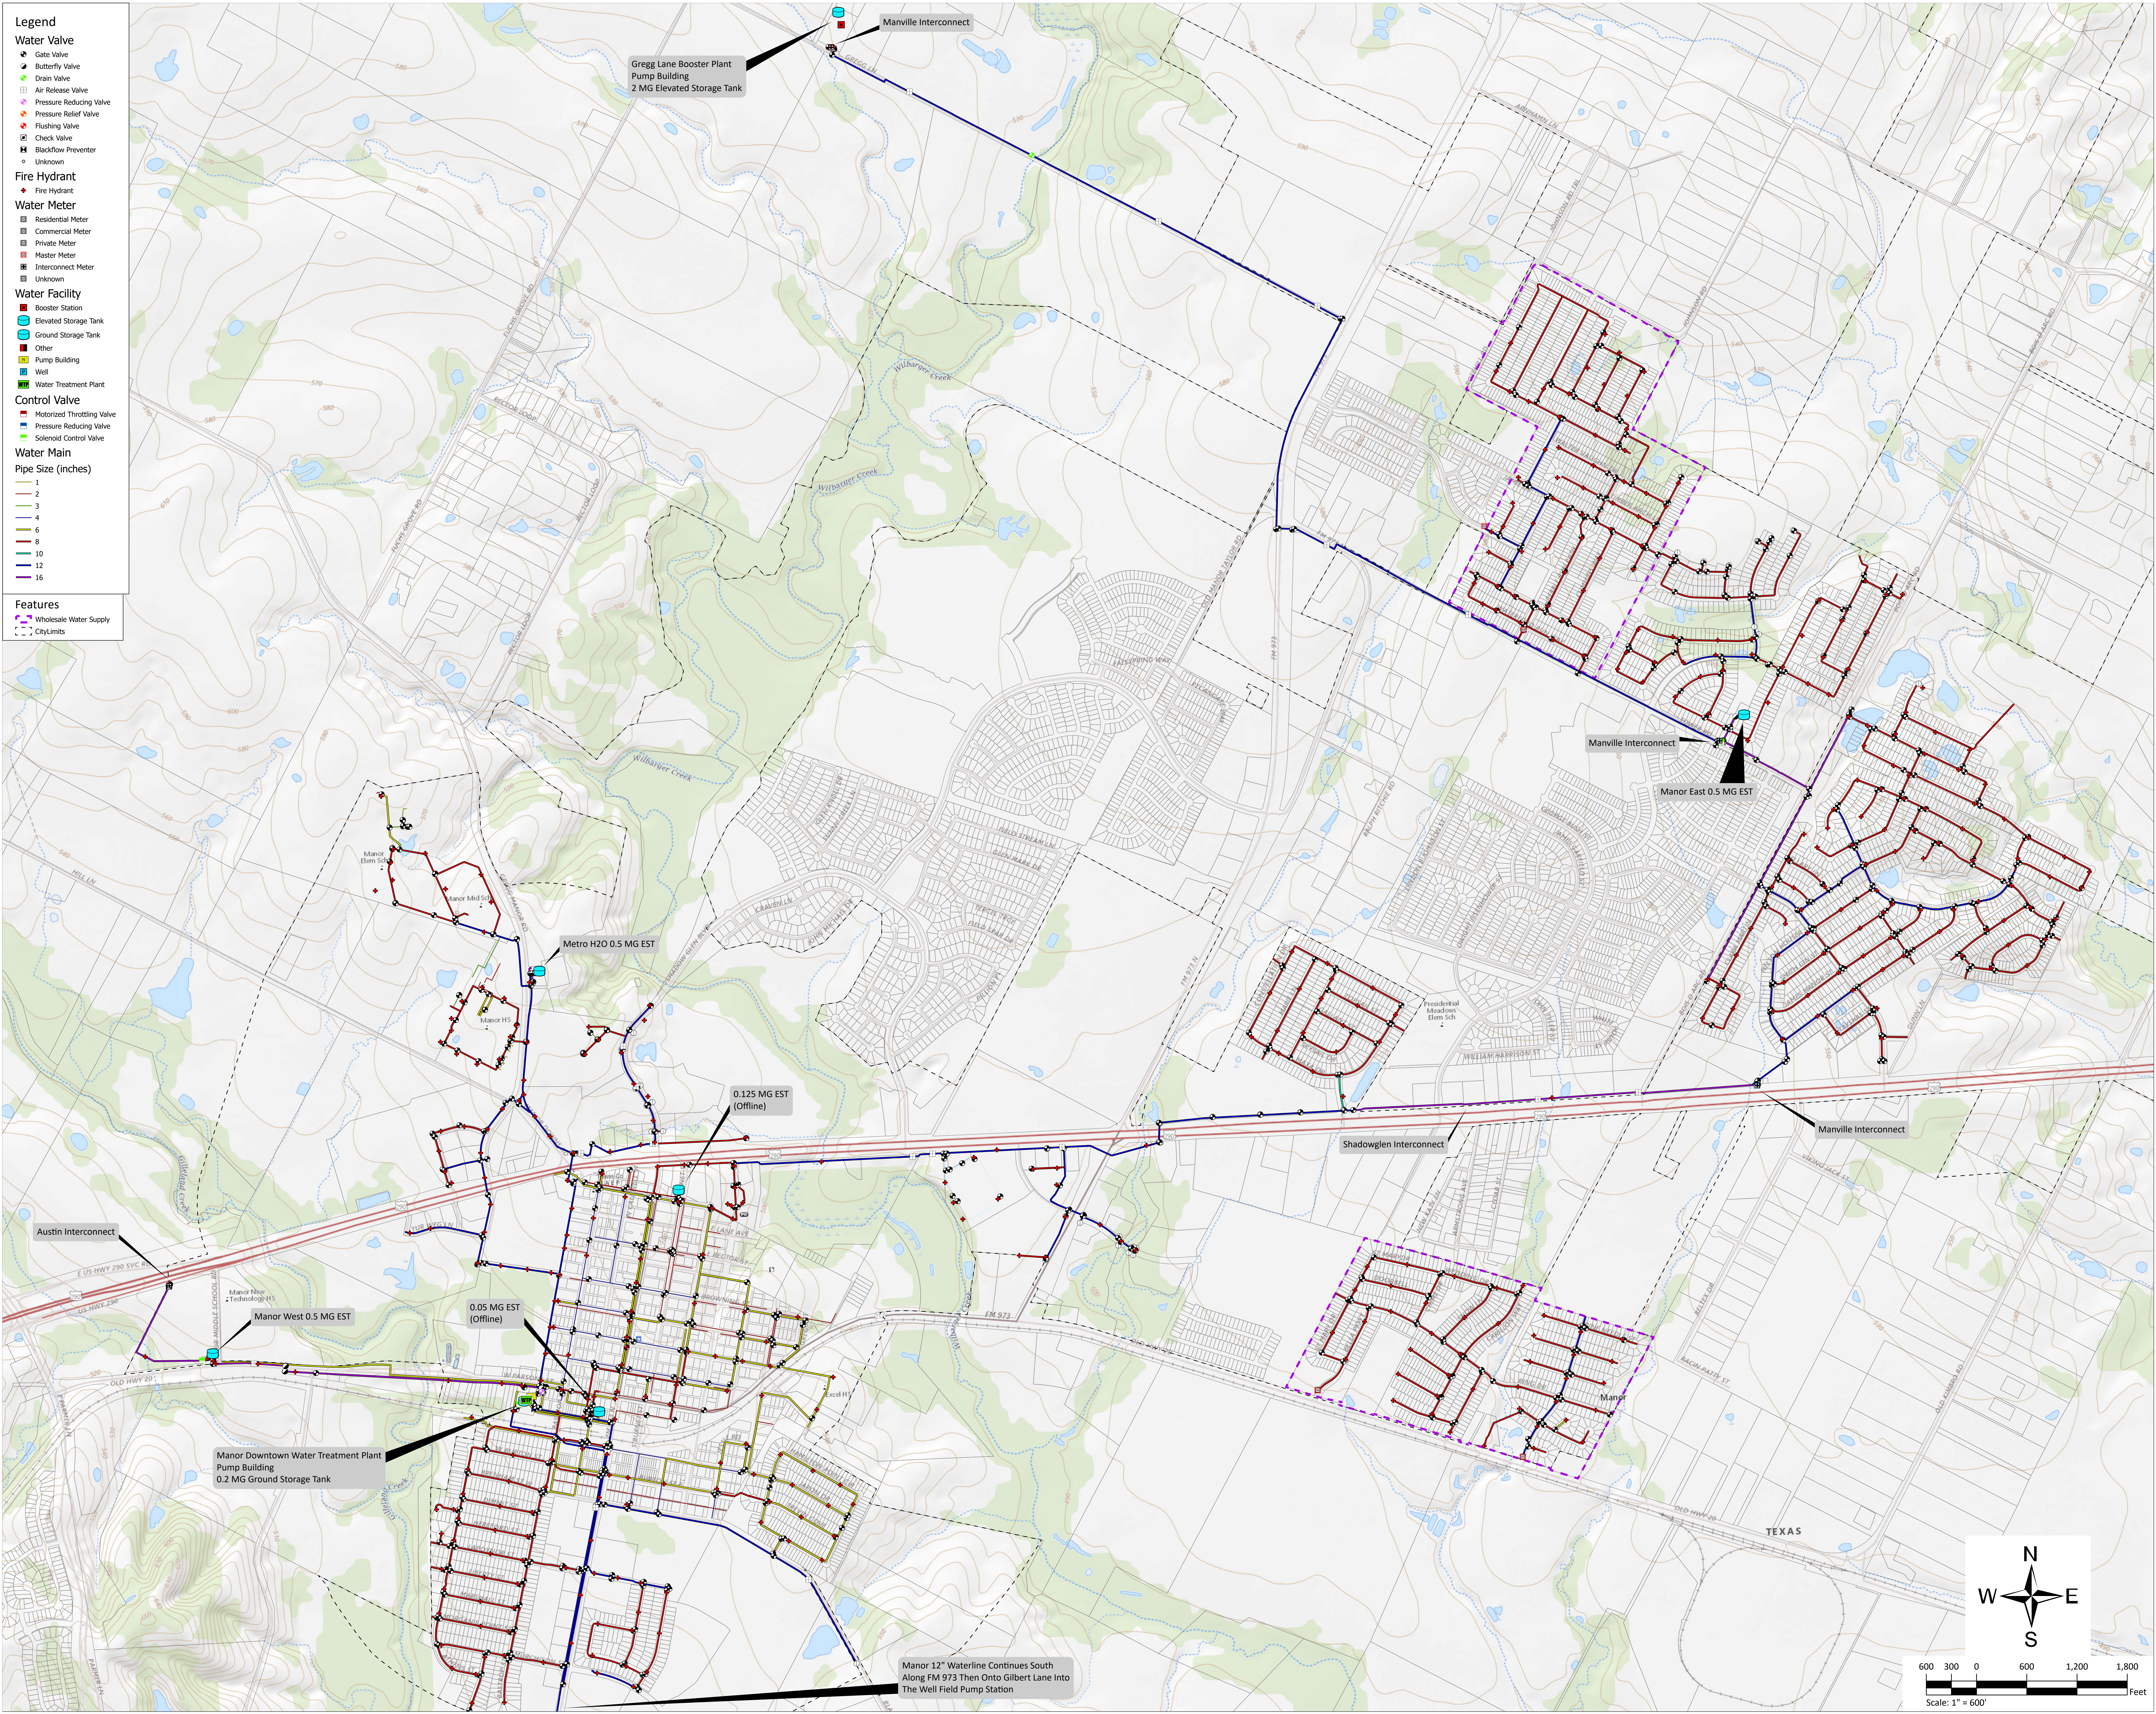

Manor City Hall
105 E. Eggleston St.
P.O. Box 387
Manor, Texas 78653
512 . 272 . 5555



1500 CR 269
Leander, Texas 78641
512 . 259 . 3882

Texas Engineering Firm
#4242

CITY OF MANOR WATER DISTRIBUTION SYSTEM MAP

REVISION

2021.07.30 Added As-Built Data

PROJECT NUMBER

14667.07

COORDINATE SYSTEM

NAD 1983 State Plane
Texas Central FIPS 4203 Feet

DATA SOURCES

City of Manor
CAPCOS
ESRI

Notes: Jay Engineering, A Division of GBA & The City of Manor Has No Liability Or Responsibility For The Accuracy, Completeness Or Usefulness Of This Data, & Makes No Representation Or Warranty Of Merchantability Or Fitness For Any Purpose, Either Expressed Or Implied. All Risks Of Using This Data Are Assumed By The User &/Or Purchaser.

© George Butler Associates, Inc.
2021